EXISTING CONDITIONS

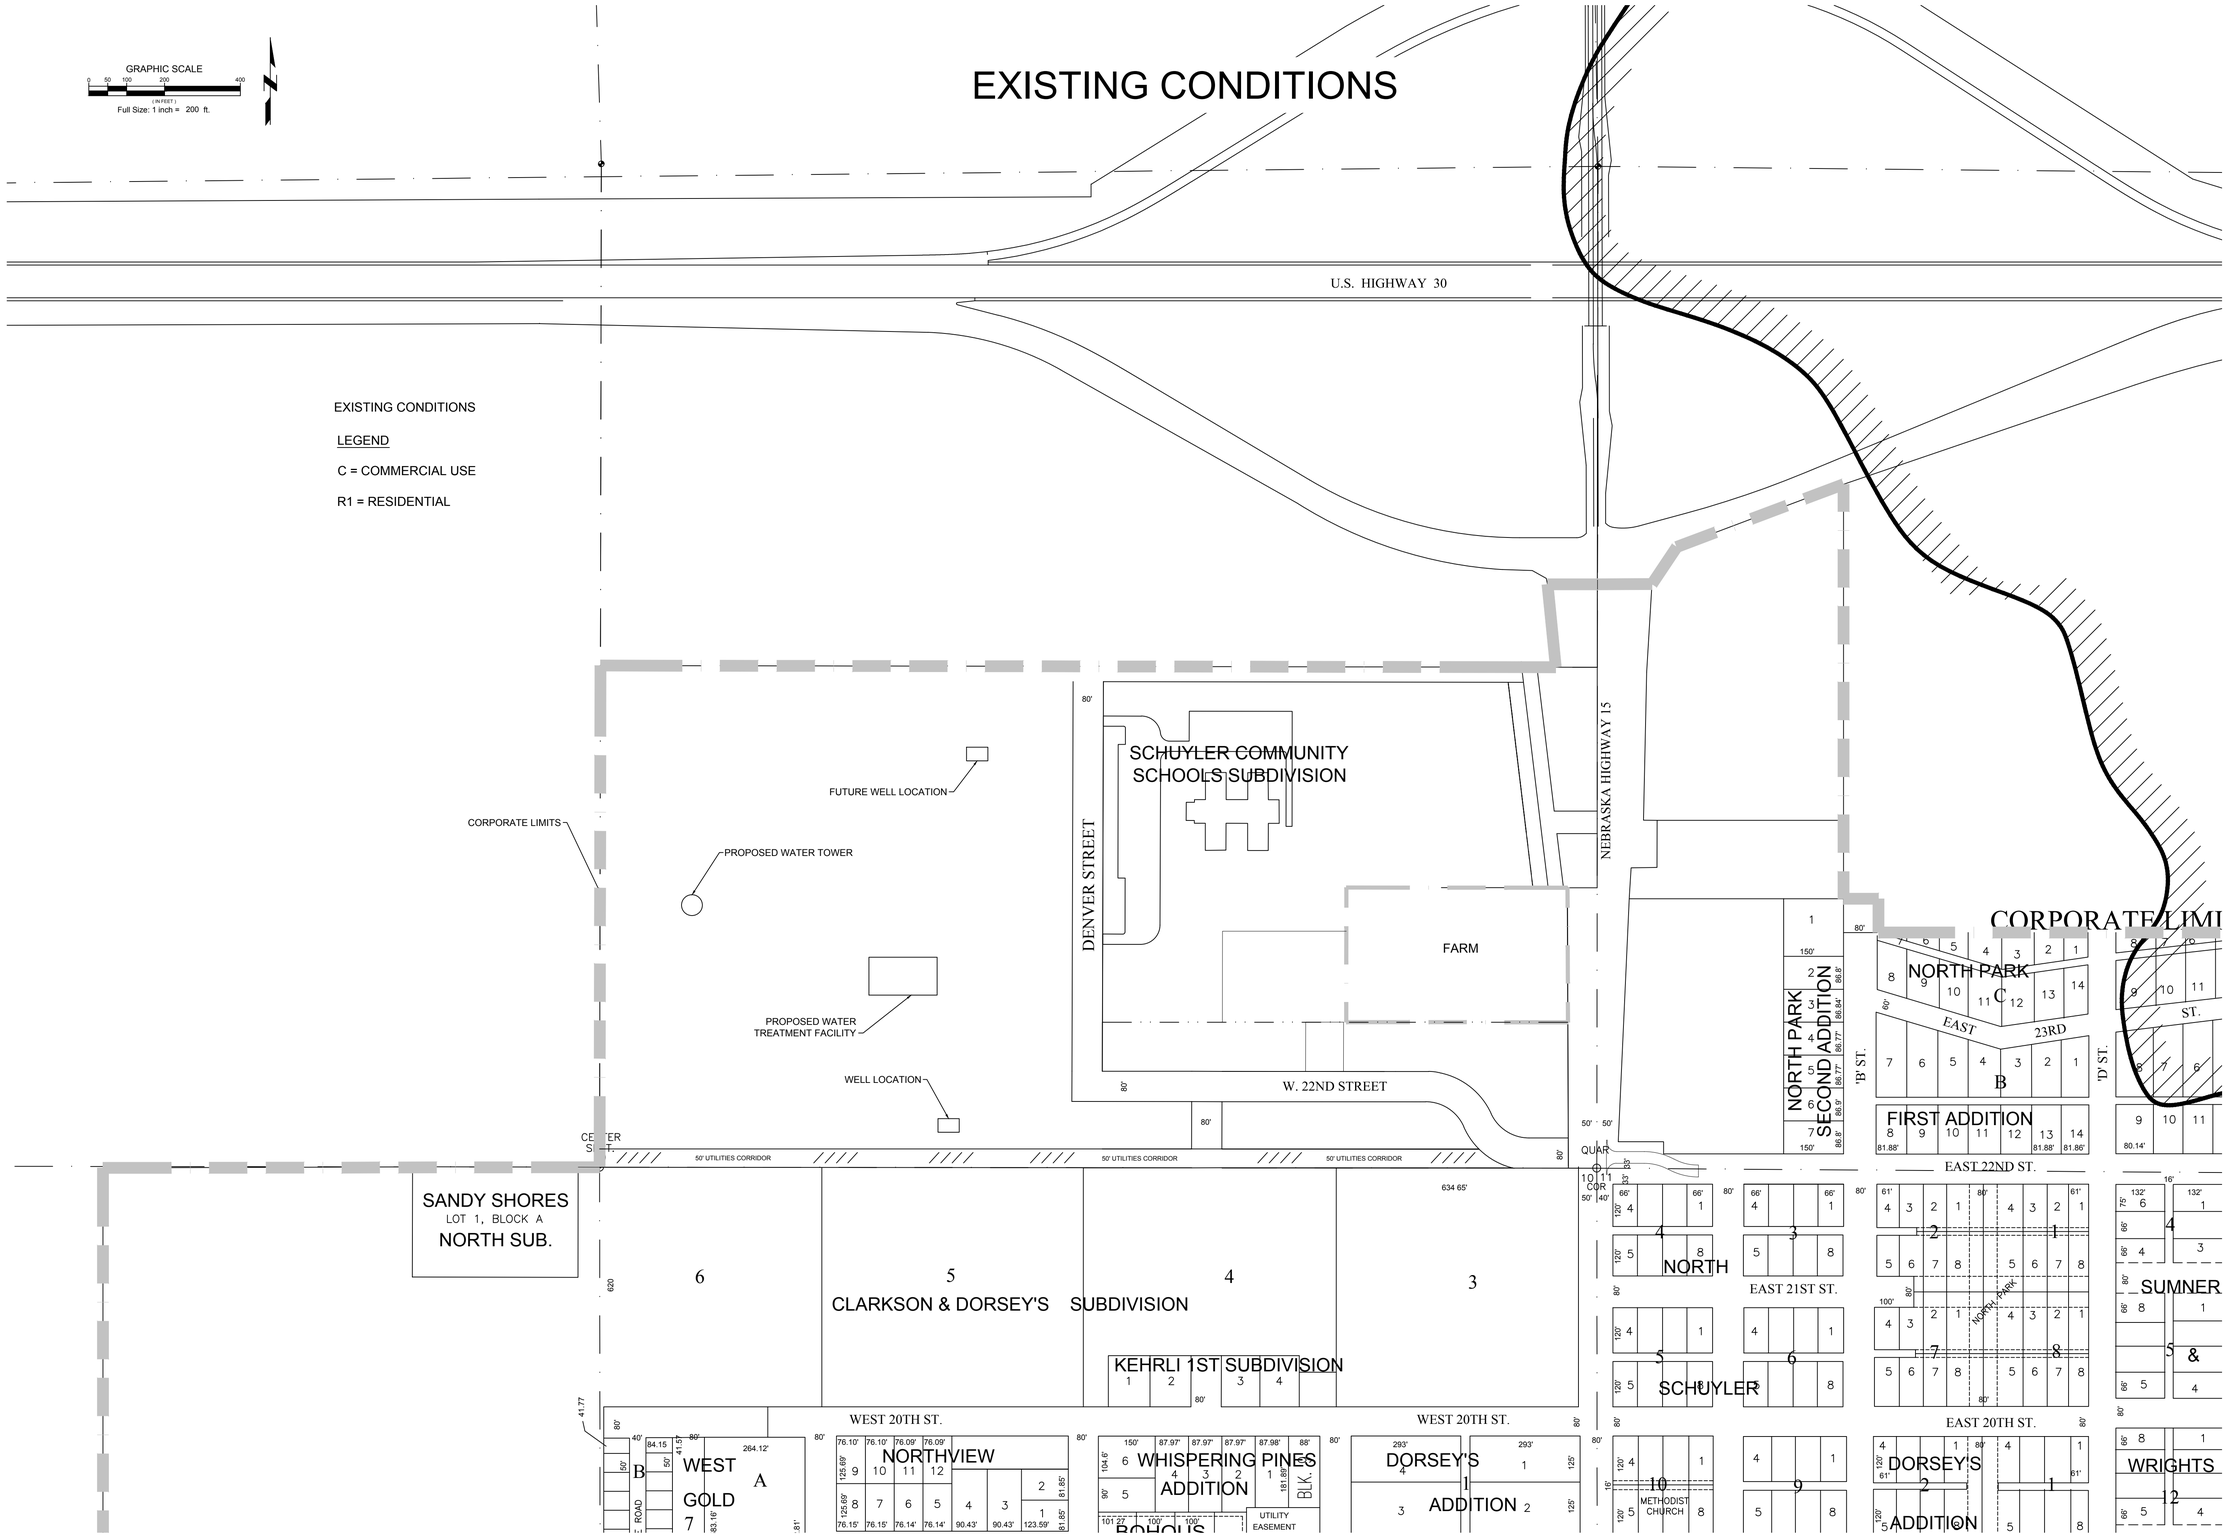

JEO Consulting Group, Inc.
Ph: 402.443.4661 PO Box 207 Wahoo, Nebraska 68066

SHEET TITLE
EXISTING CONDITIONS

PROJECT TITLE
SCHUYLER, NEBRASKA

PRELIMINARY
NOT FOR CONSTRUCTION
0%
DATE:
4/23/10

DATE 4/23/10	DRAWN BY JRV
PROJECT NO.	BILLING GROUP
SCALE 1" = 200'	
FIELD BOOK	
FIELD CREW	
FILE NAME 534 Conceptual Layout NE.dwg	
REVISION	
REVISION	

PROGRESS	INITIALS	DATE
PLAN IN HAND		
70% REVIEW		
95% REVIEW		
SURVEY FILE NO.		
SHEET		