SCHUYLER, NEBRASKA
ONE AND SIX YEAR PLAN
FISCAL YEAR
2011-2017

JEO Consulting Group, Inc.

DRAWING NAME: 534 2010
REVISED BY: CPT
REVISED ON: DEC 28, 2010

LEGEND
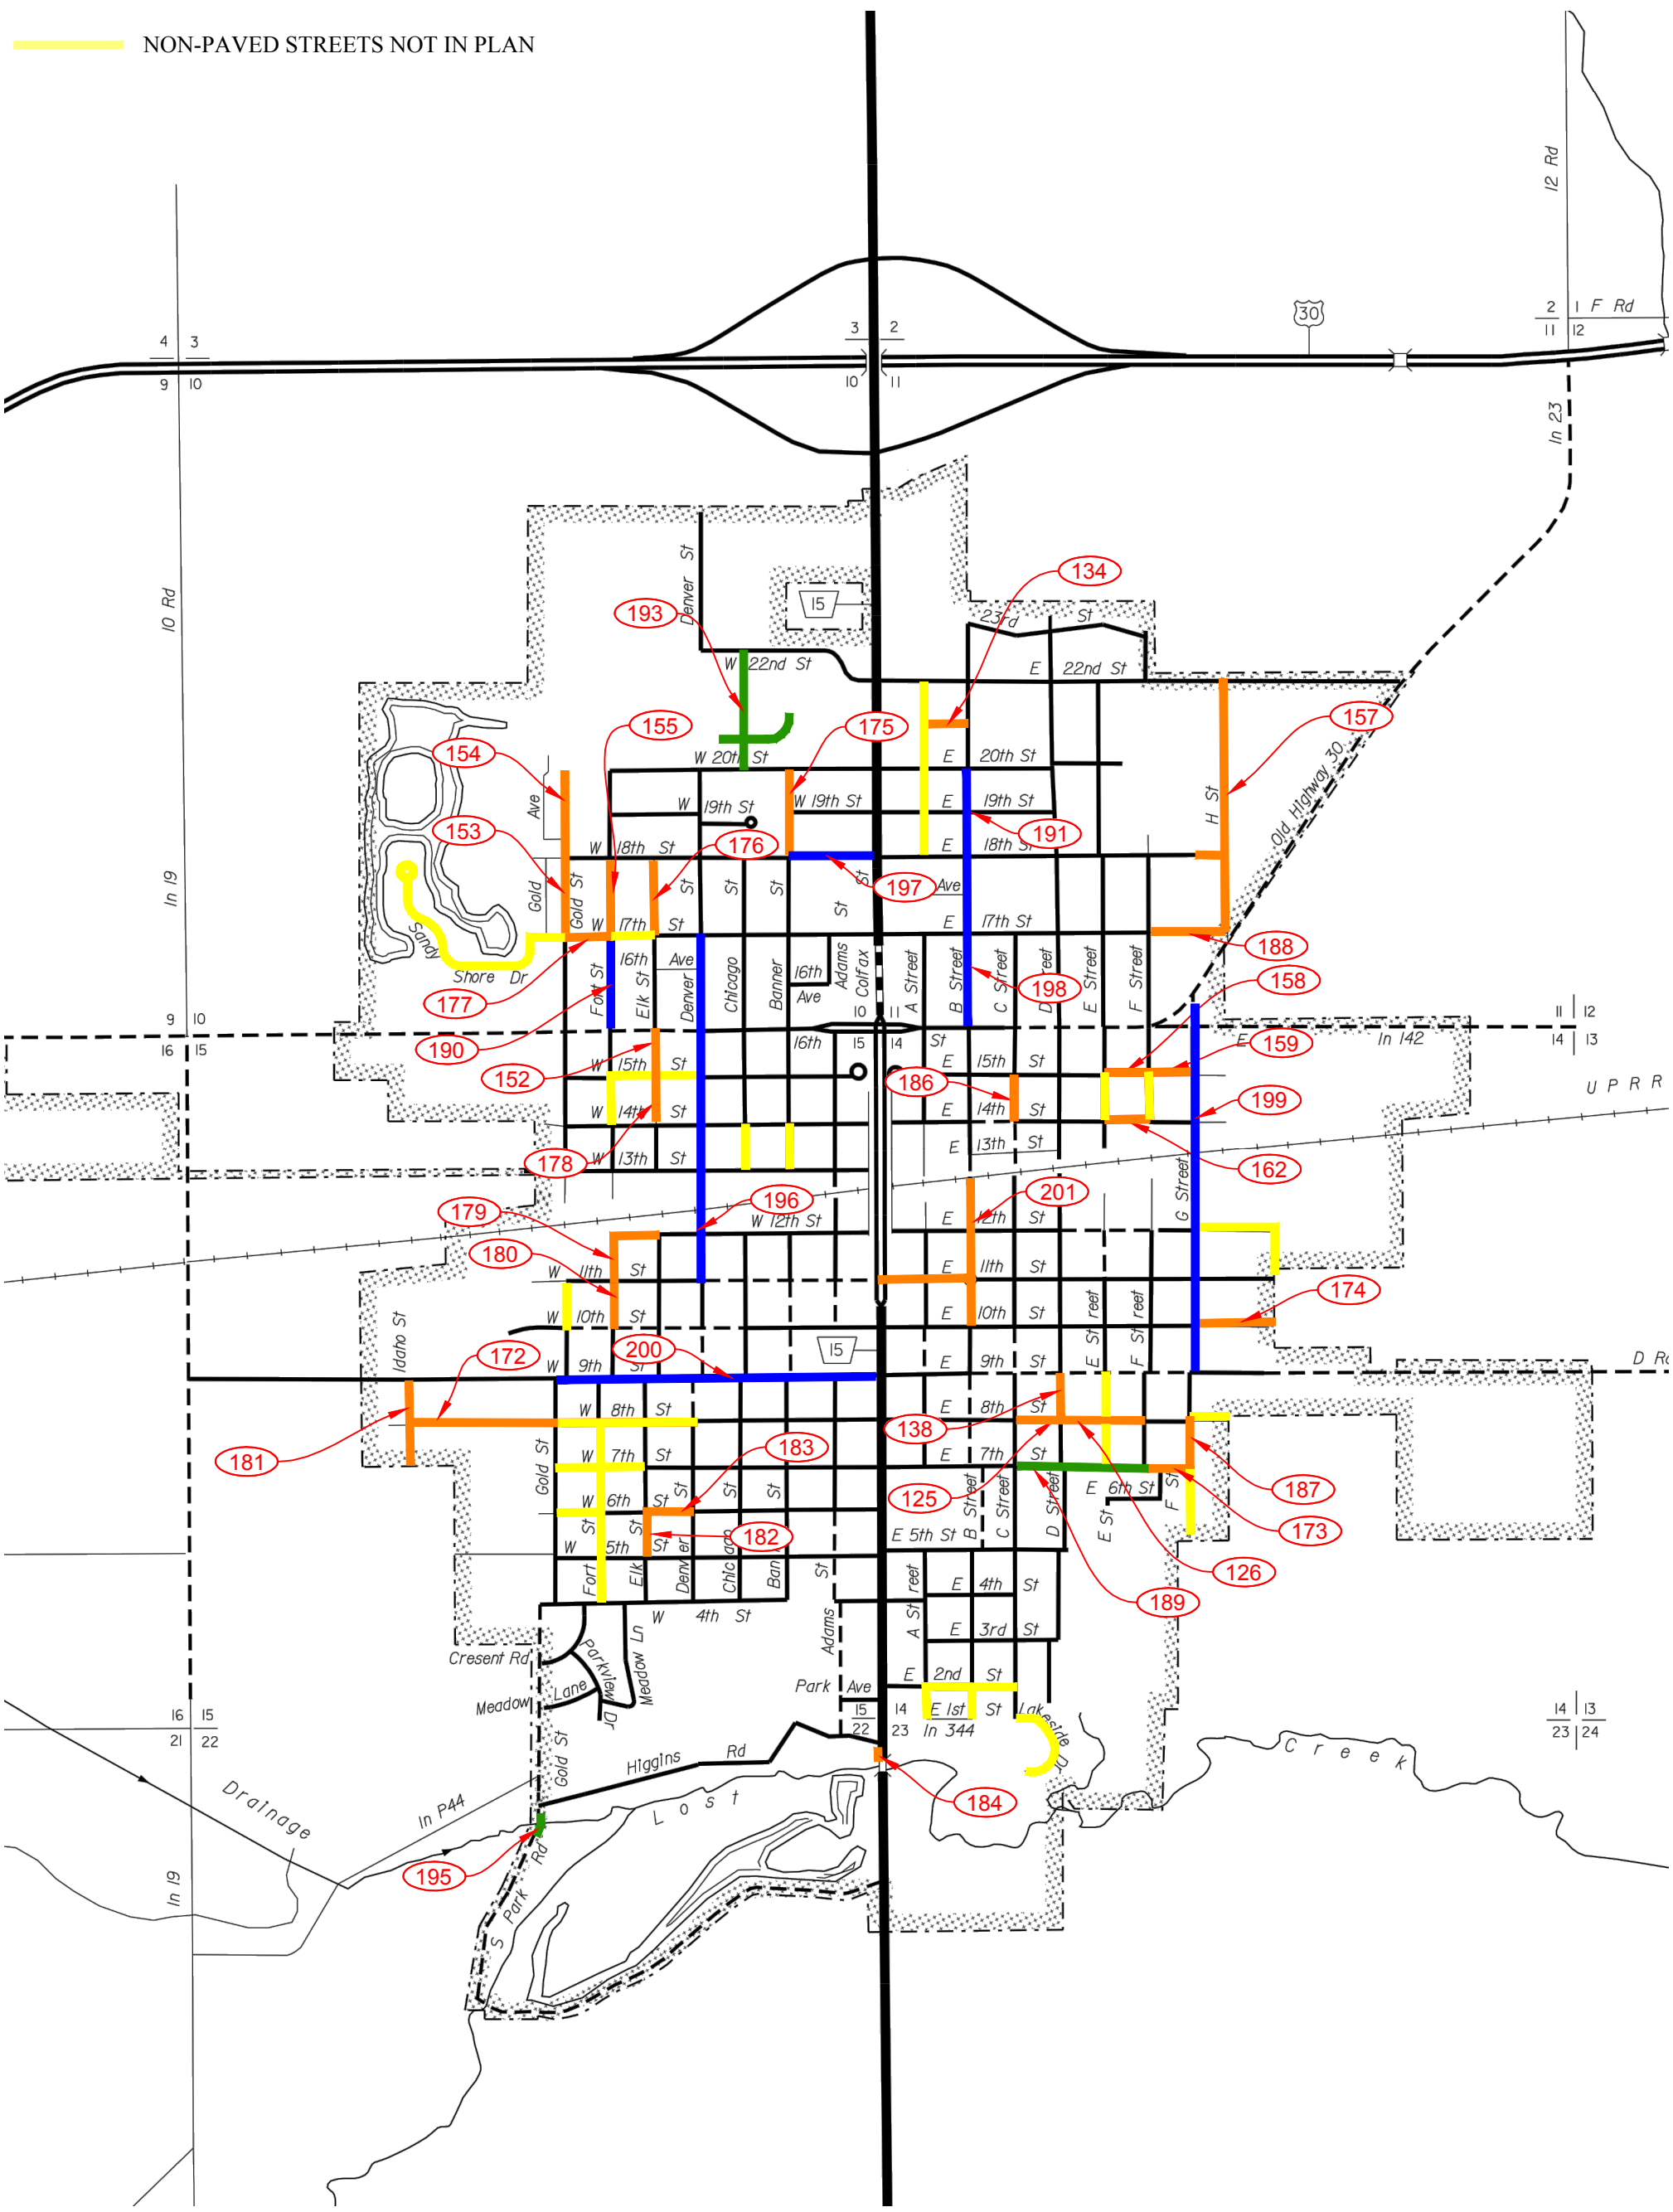
- 1 YEAR PLAN
- 6 YEAR PLAN
- ASPHALT OVERLAY - 6 YEAR PLAN
- NON-PAVED STREETS NOT IN PLAN